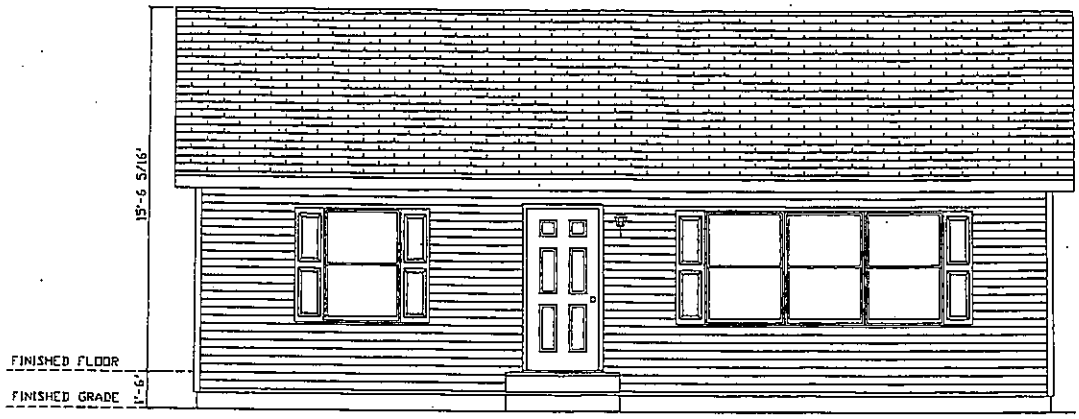

FRONT ELEVATION

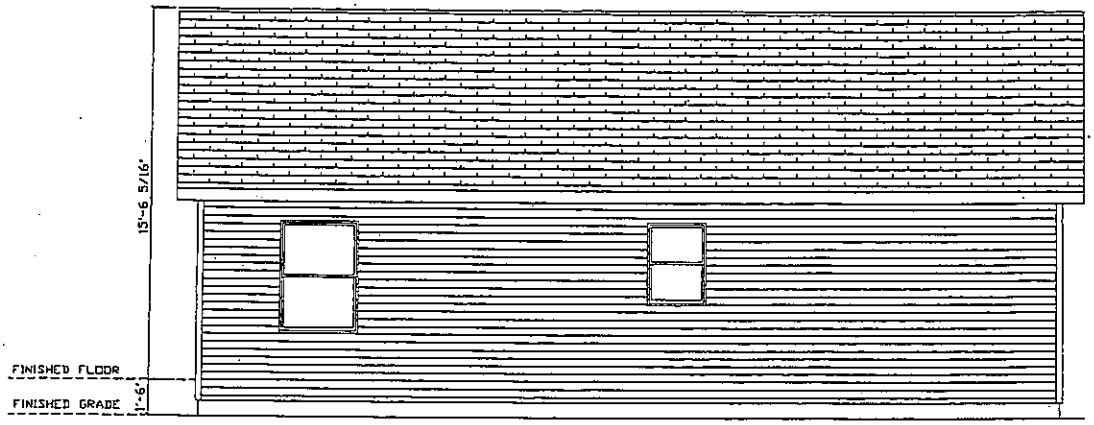

REAR ELEVATION

Sample Drawings (overhang & elevation)

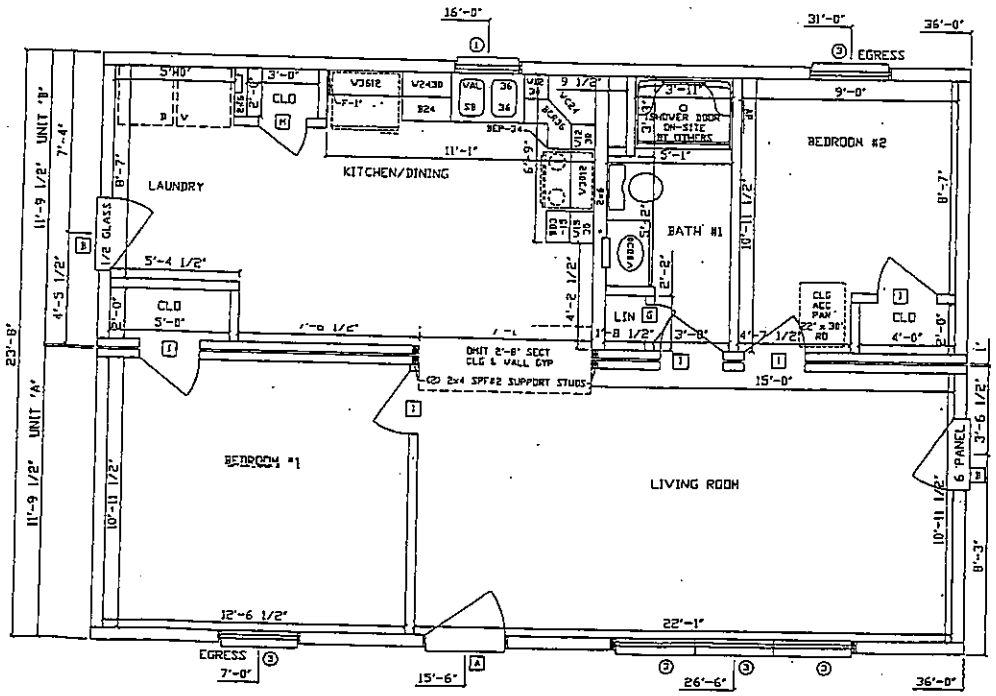

Sample Floor Plan

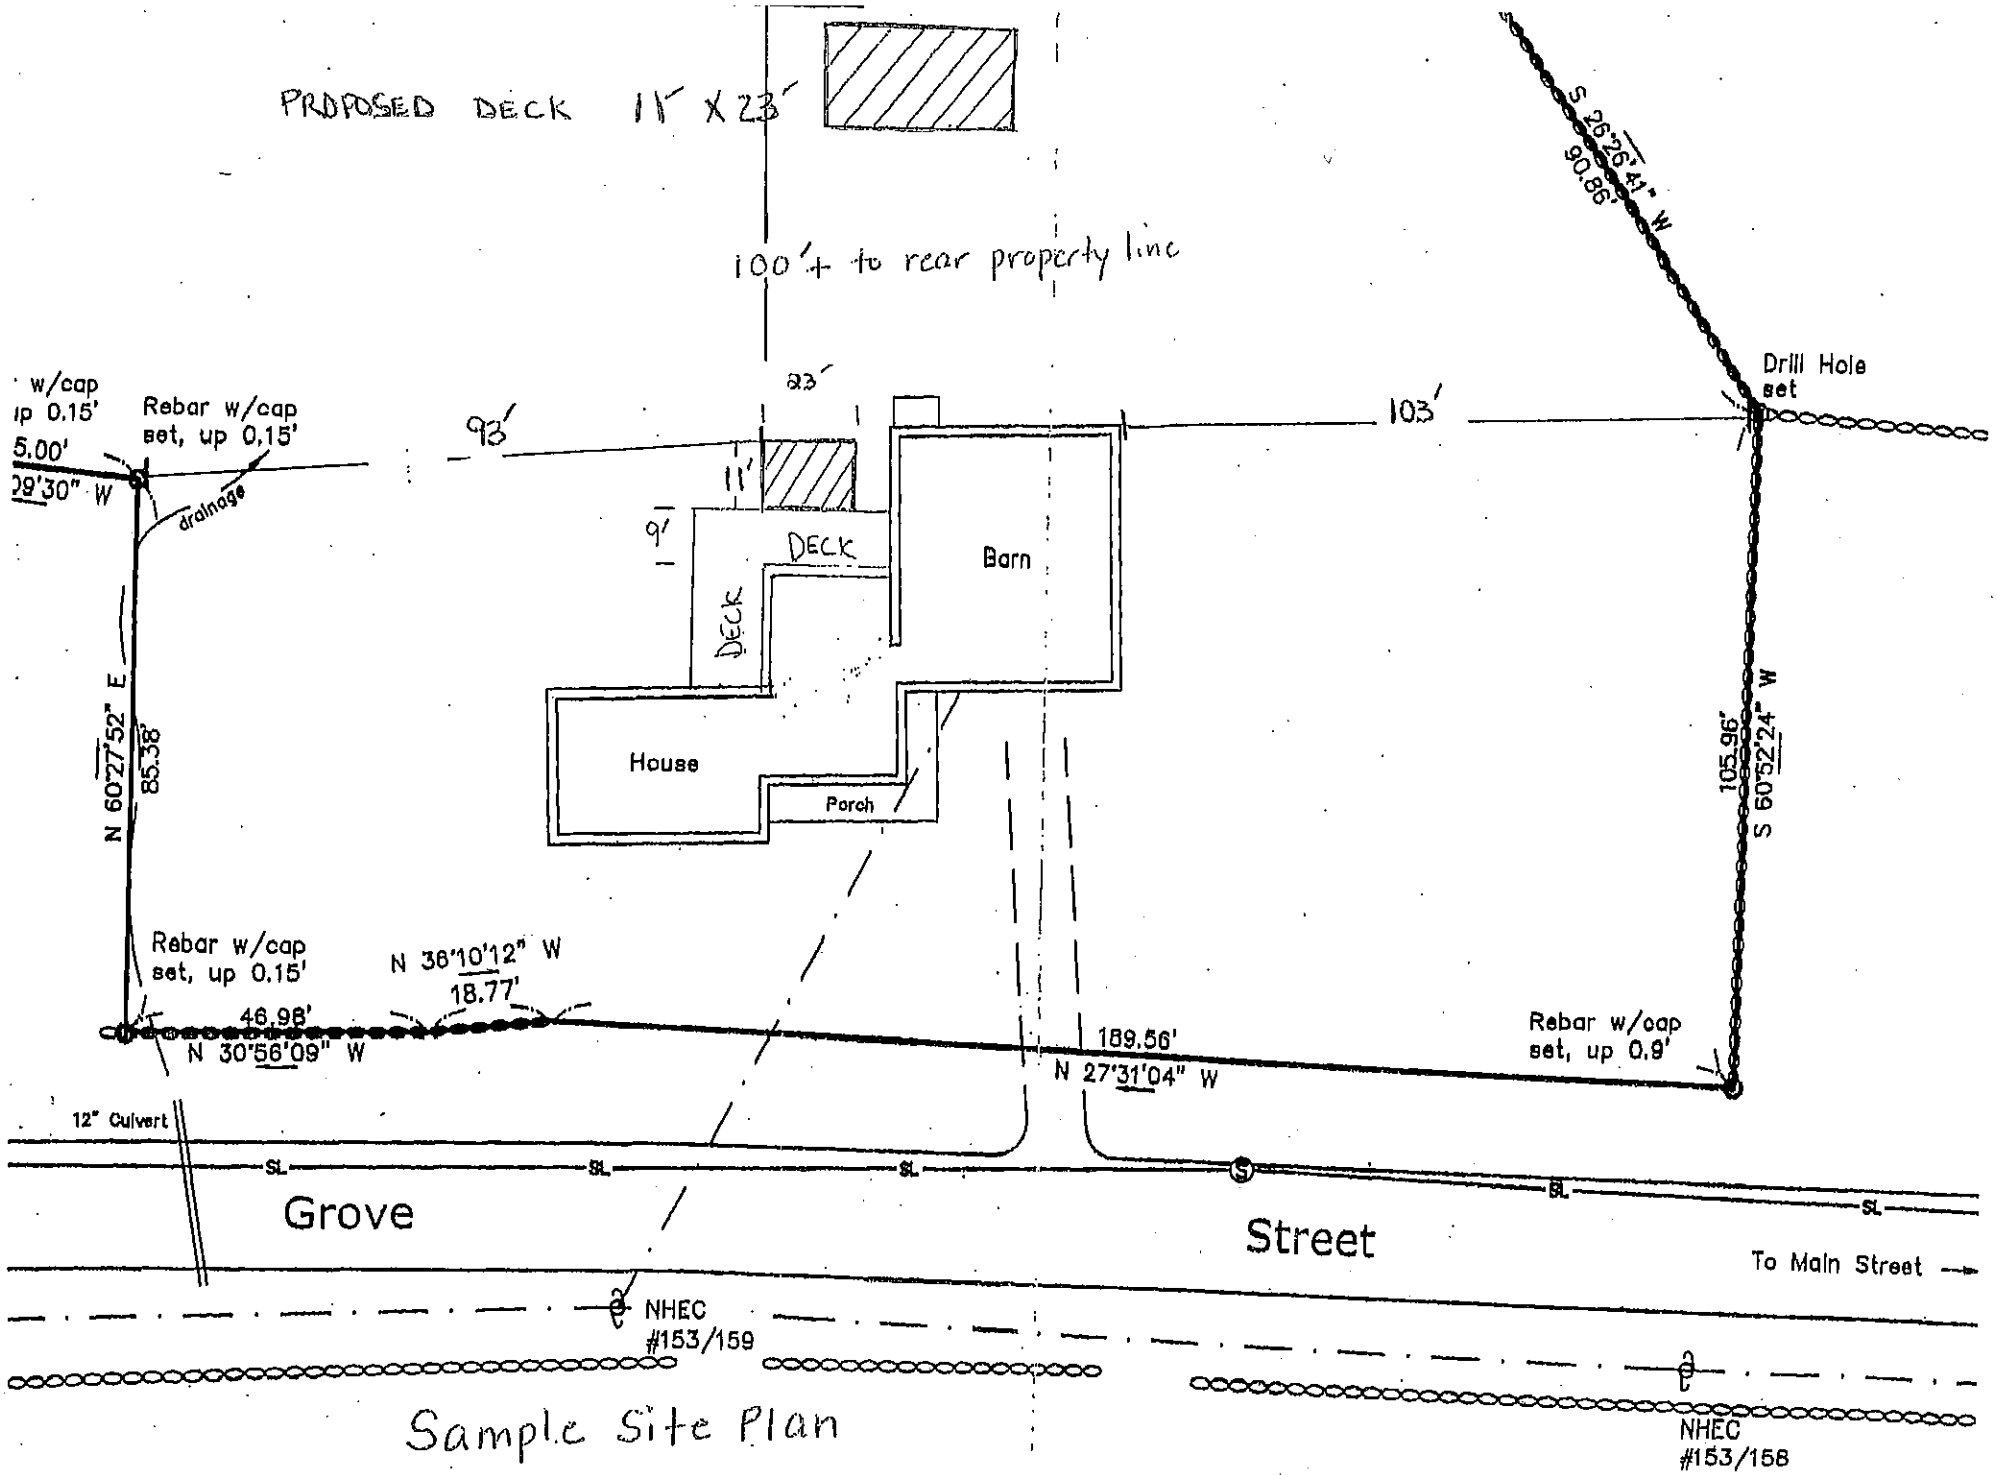

Sample Site Plan